



ASI Initials:

Client Initials:

Client Info:

Company Name:

Client Name:

Client Address:

Client Phone:

Client Email:

Job #:

Date: 9/21/2022

Revisions

Sheet Contents :

Revision #: 1

Sheet #: 1

Architectural floor plan of a long, narrow building. The plan shows a central corridor flanked by rooms. Dimensions are provided in feet and inches.


Overall Dimensions:

- Total Length: 102' - 10"
- Total Width: 10'


Room Layout and Dimensions (from left to right):

- Room 1: 6' - 0"
- Room 2: 10' - 0"
- Room 3: 10' - 0"
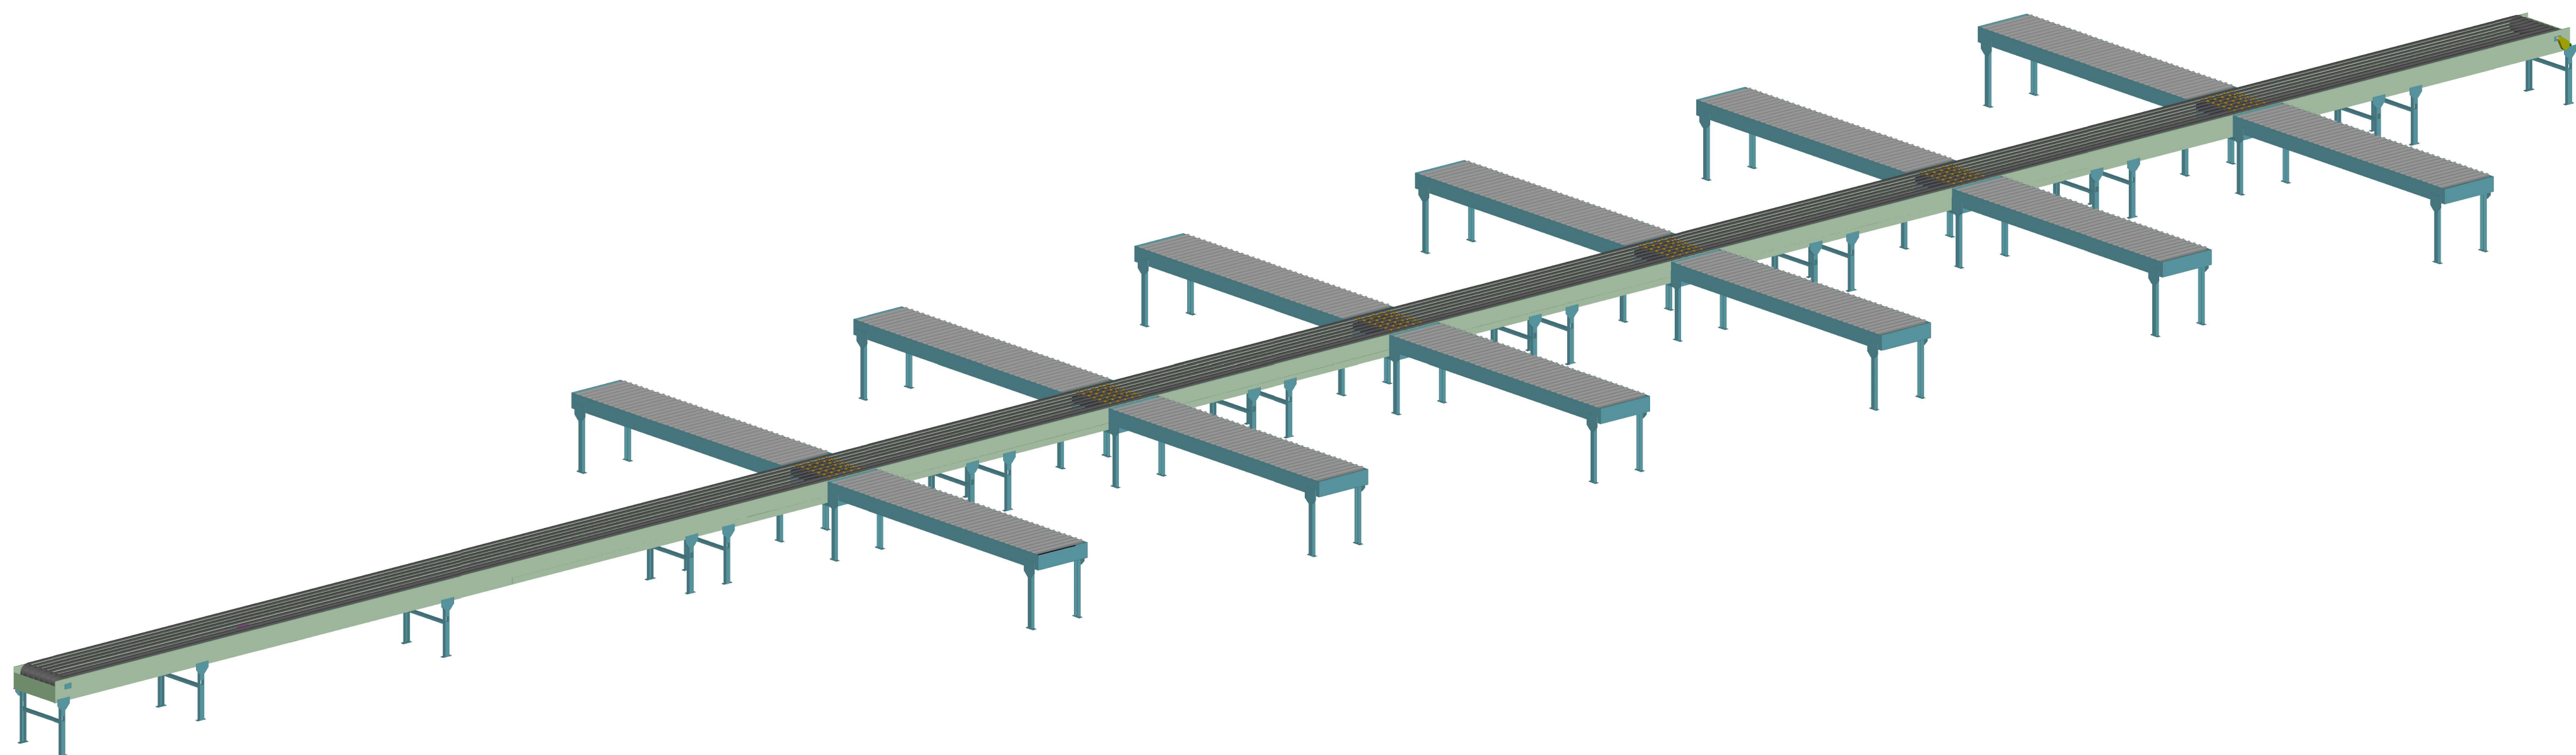

3 SIDE ELEVATION
M-3 NOT TO SCALE

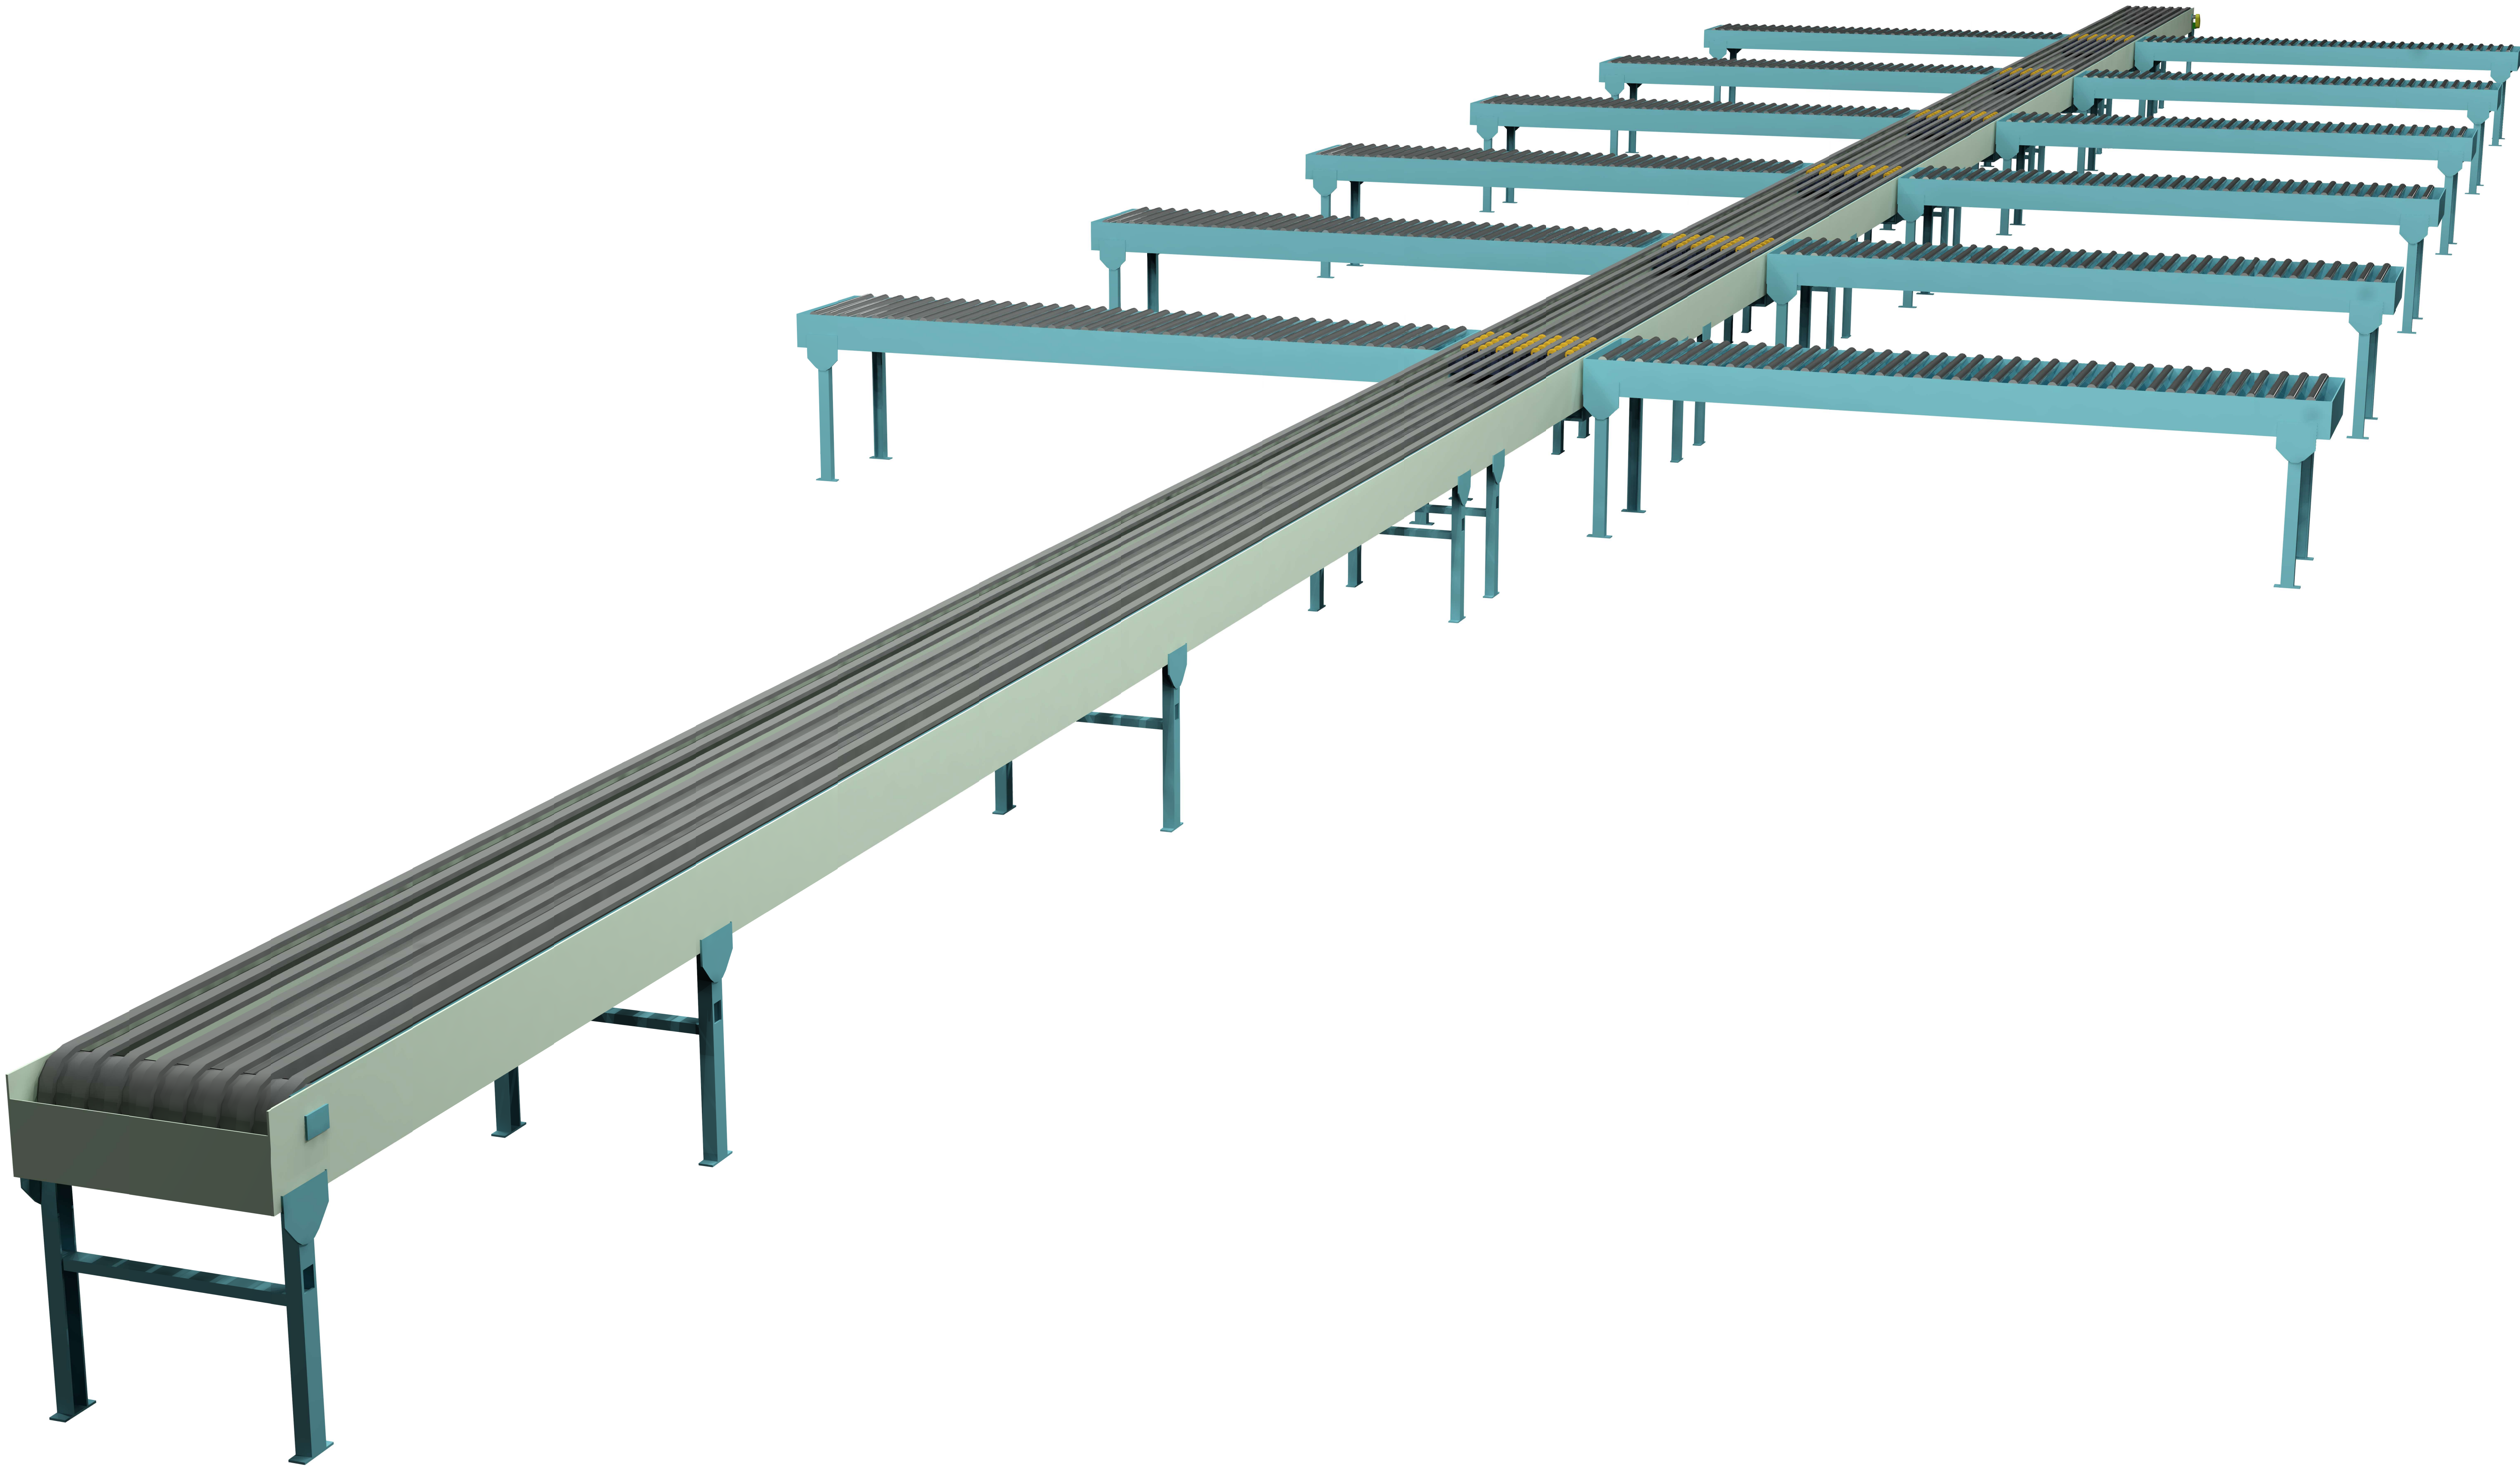

****Conceptual Drawings Only****

Drawn By: FJM
AMERICAN SURPLUS INC
1 NOYES AVENUE
EAST PROVIDENCE, RI 02916
PHONE 800-989-7176 EXT: -----
FAX 401-434-7414
SALES REP: -----

ASI Initials:

Client Initials:
####

Client Info:
Company Name: -----
Client Name: -----
Client Address: -----
Client Phone: -----
Client Email: -----

Job #: -----

Date: 9/21/2022

Revisions	
#	Date

Sheet Contents :
Wood Decking Layout
"B" Deck Layout

Revision #: 1
Sheet #: 1